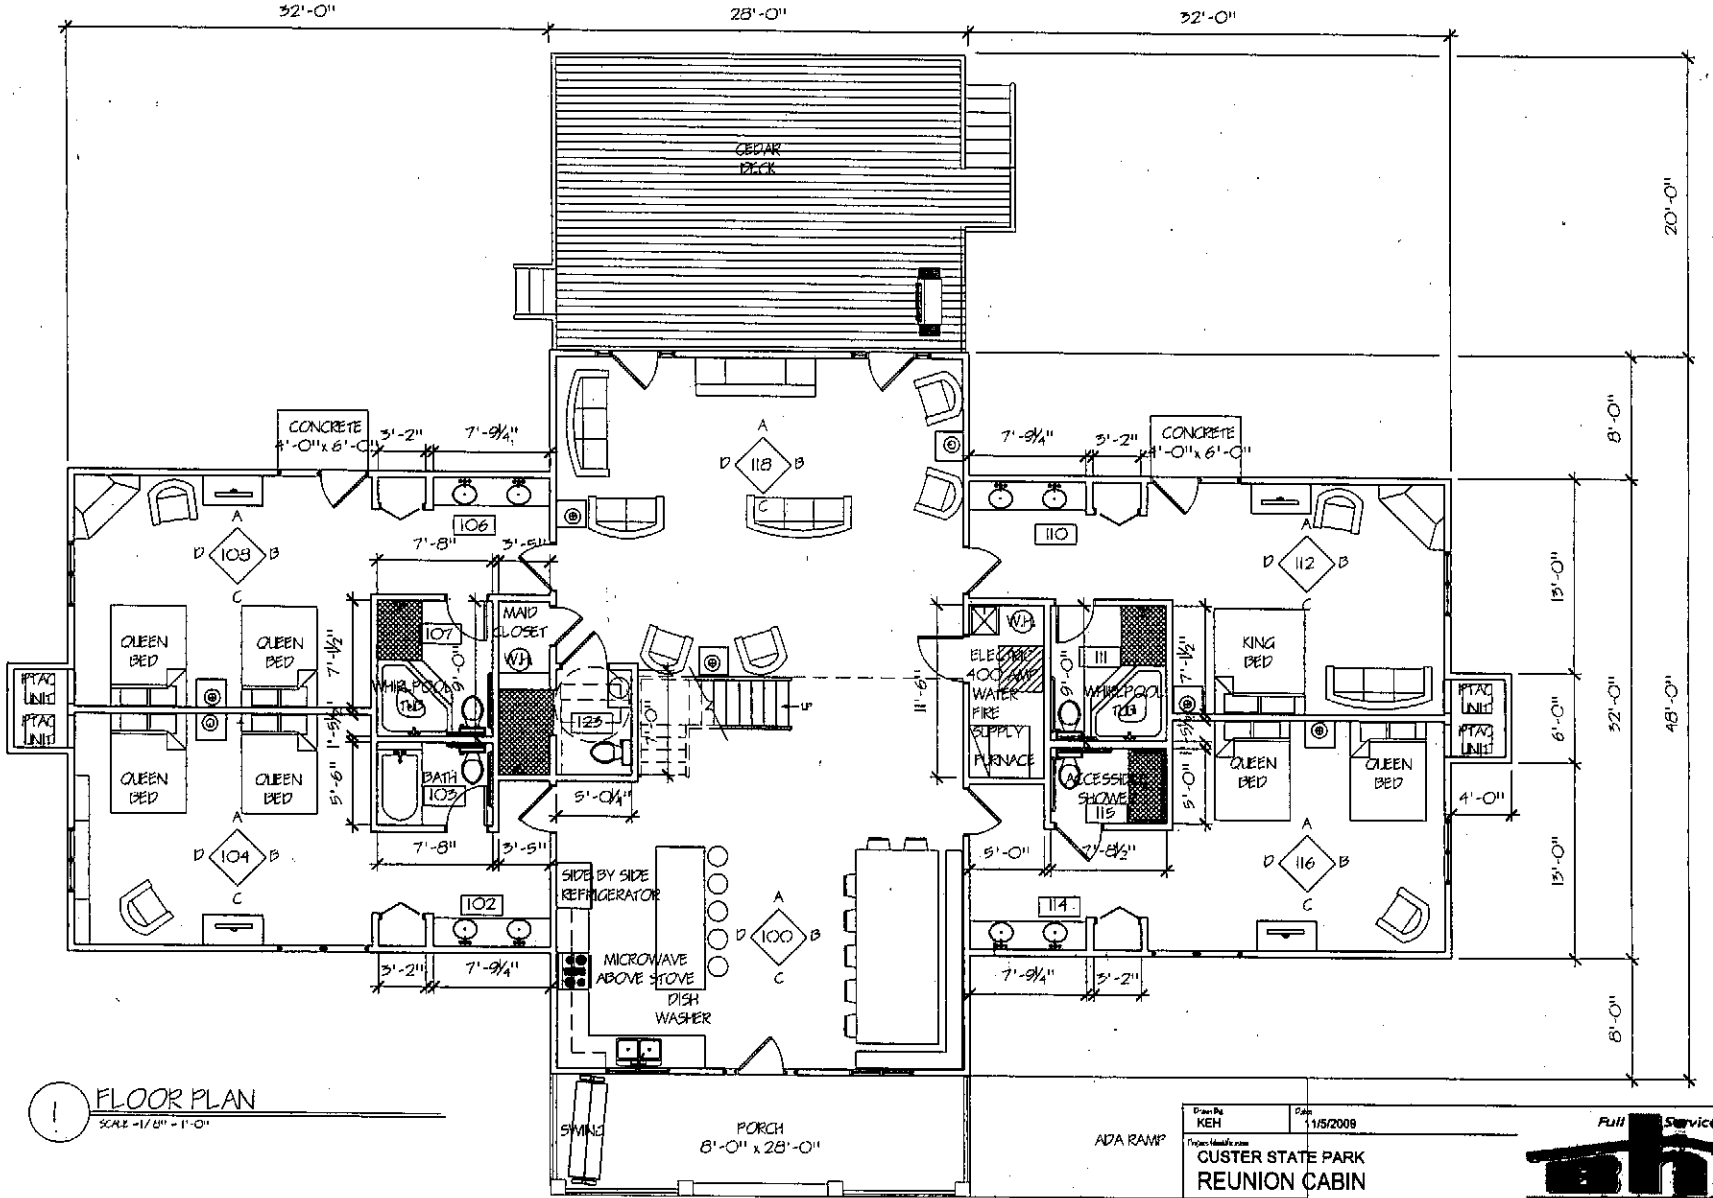

1 FLOOR PLAN

SCALE = 1/8" = 1'-0"

Drawn By	Date
KEH	11/5/2009

Project Identification

CUSTER STATE PARK

REUNION CABIN

CUSTER, SOUTH DAKOTA

12/15/2009 11:53:4

Full Service Contractor

BHI, INC. CONSTRUCTION